



OVERHANG DIMENSION (*)			
ROOF PITCH	HOUSE WIDTH		
	24'-0"	26'-0"/30'-0"	27'-8"/31'-8"
5/12	16"	11"	16"
7/12	16"	11"	16"
9/12	12"	11"	12"
12/12	8 3/4"	8 3/4"	8 3/4"

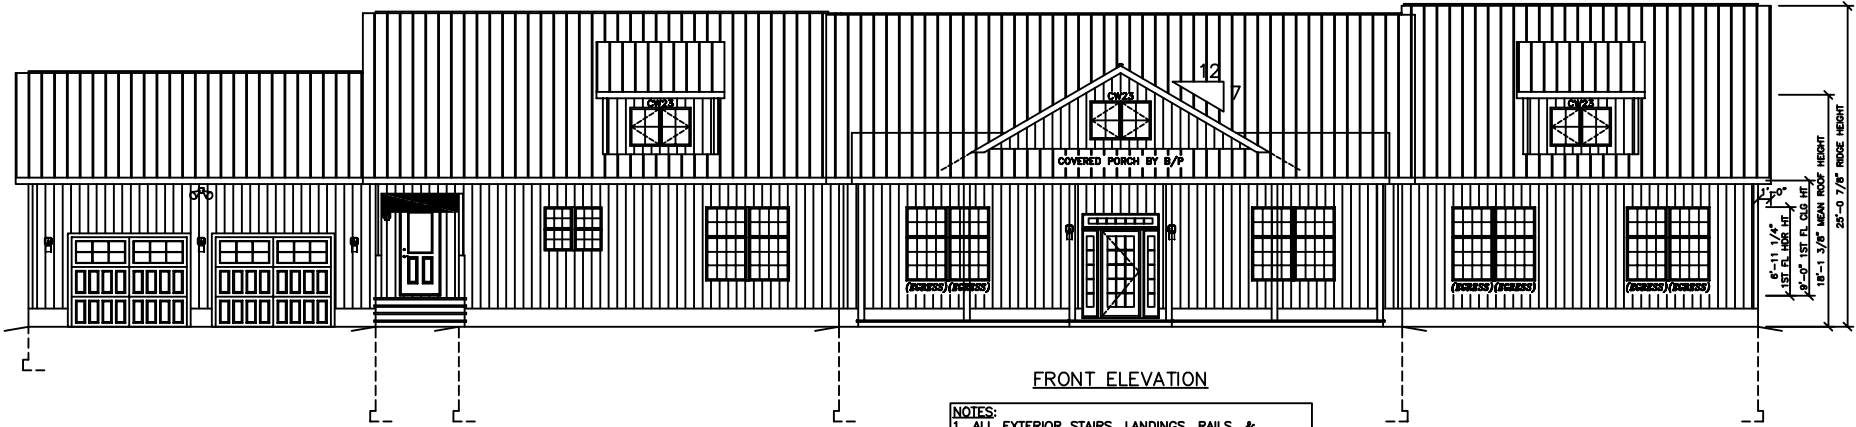


FRONT ELEVATION

NOTES:
1. ALL EXTERIOR STAIRS, LANDINGS, RAILS, & GUARDS TO BE DESIGNED, SUPPLIED, AND INSTALLED ON SITE BY B/P PER R311.7, 312.1, & R303.8
2. ALL STAIRWAY ILLUMINATION AT EXTERIOR DOORS TO BE PROVIDED BY WMH PER R303.8


PORCH NOTE:
PORCH MUST BE STRUCTURALLY INDEPENDENT OF THE MODULES, TO BE DESIGNED BY A NY LICENSED PE/RA, REVIEWED, INSPECTED AND APPROVED BY THE LOCAL BUILDING OFFICIAL

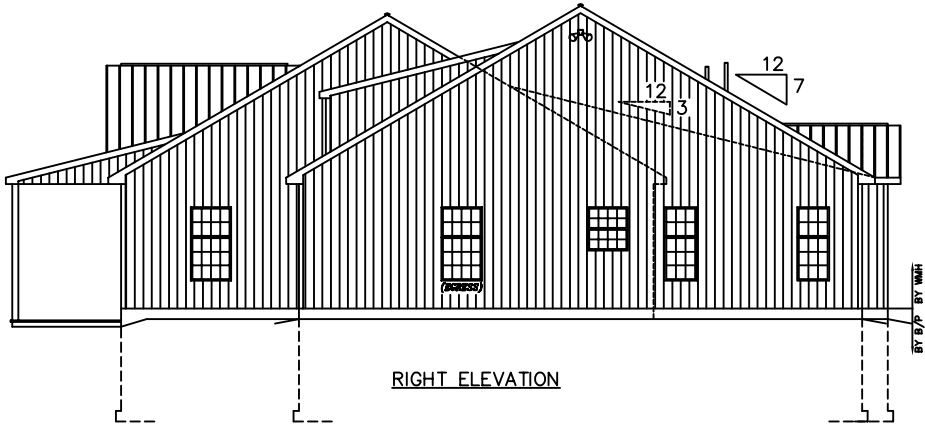

RIGHT ELEVATION

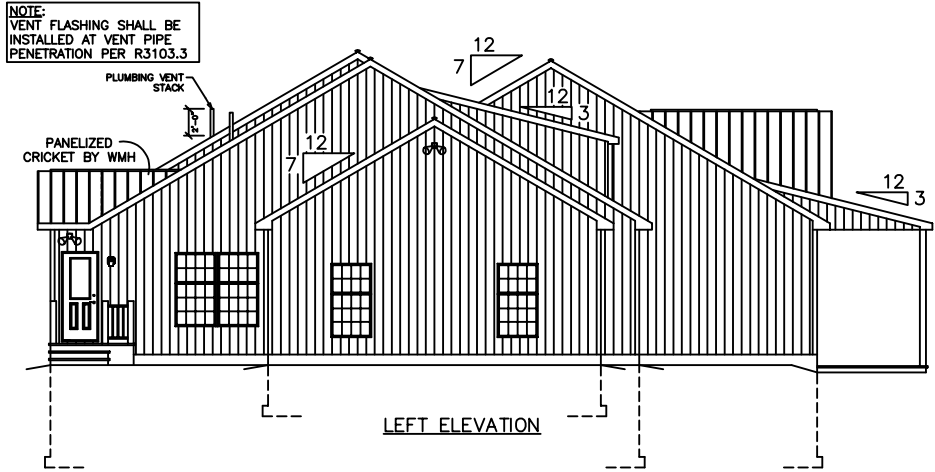

LEFT ELEVATION

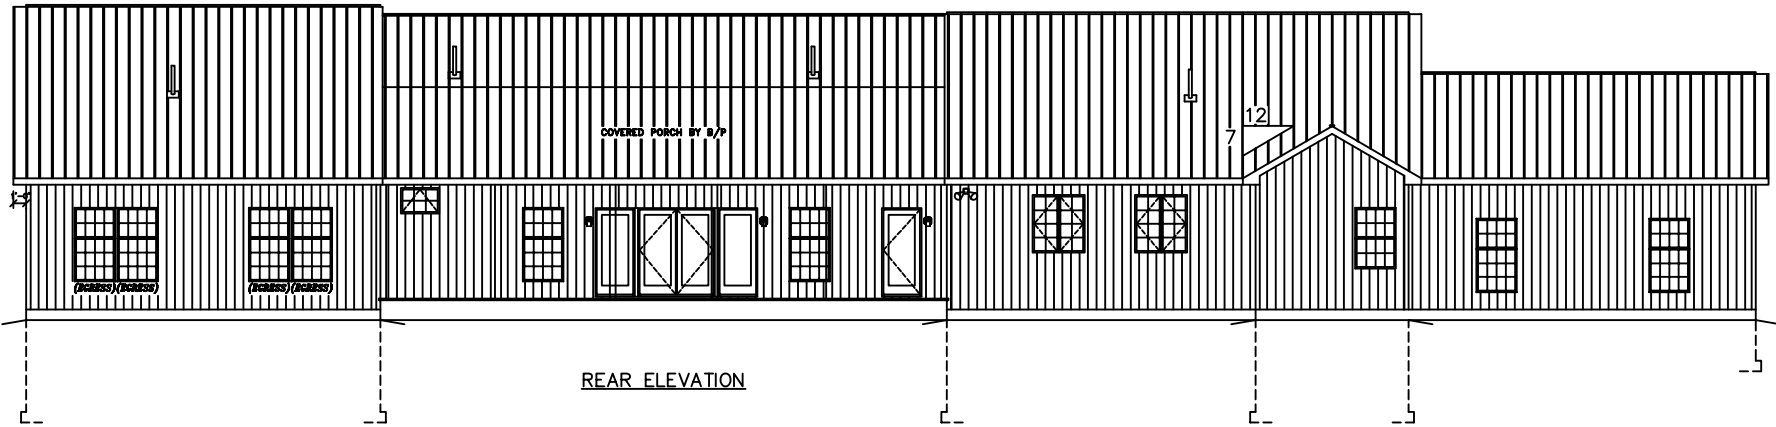

REAR ELEVATION

NOTE:
VENT FLASHING SHALL BE INSTALLED AT VENT PIPE PENETRATION PER R3103.3

PANELIZED CRICKET BY WMH

PLUMBING VENT STACK

THIRD PARTY INSPECTION AGENCY

PE / RA

SERIAL No. 24239

PRODUCTION No. 8303

DATE 01/24/25

REVISION

CHECK

DATE

BUILDER

HOMEOWNER

USE GROUP: DETACHED SINGLE FAMILY DWELLING

CONSTRUCTION: UNPROTECTED

PROJECT: RANCH CTM - L


DATE: 12/24/24

SCALE: 1/8" = 1'-0"

PAGE: 1

RANCH CTM - L
ELEVATIONS

Westchester Modular Homes Inc
30 Regans Mill Road, Wingdale, New York, 12594
Tel (845)832-9400 Fax (845)832-6698

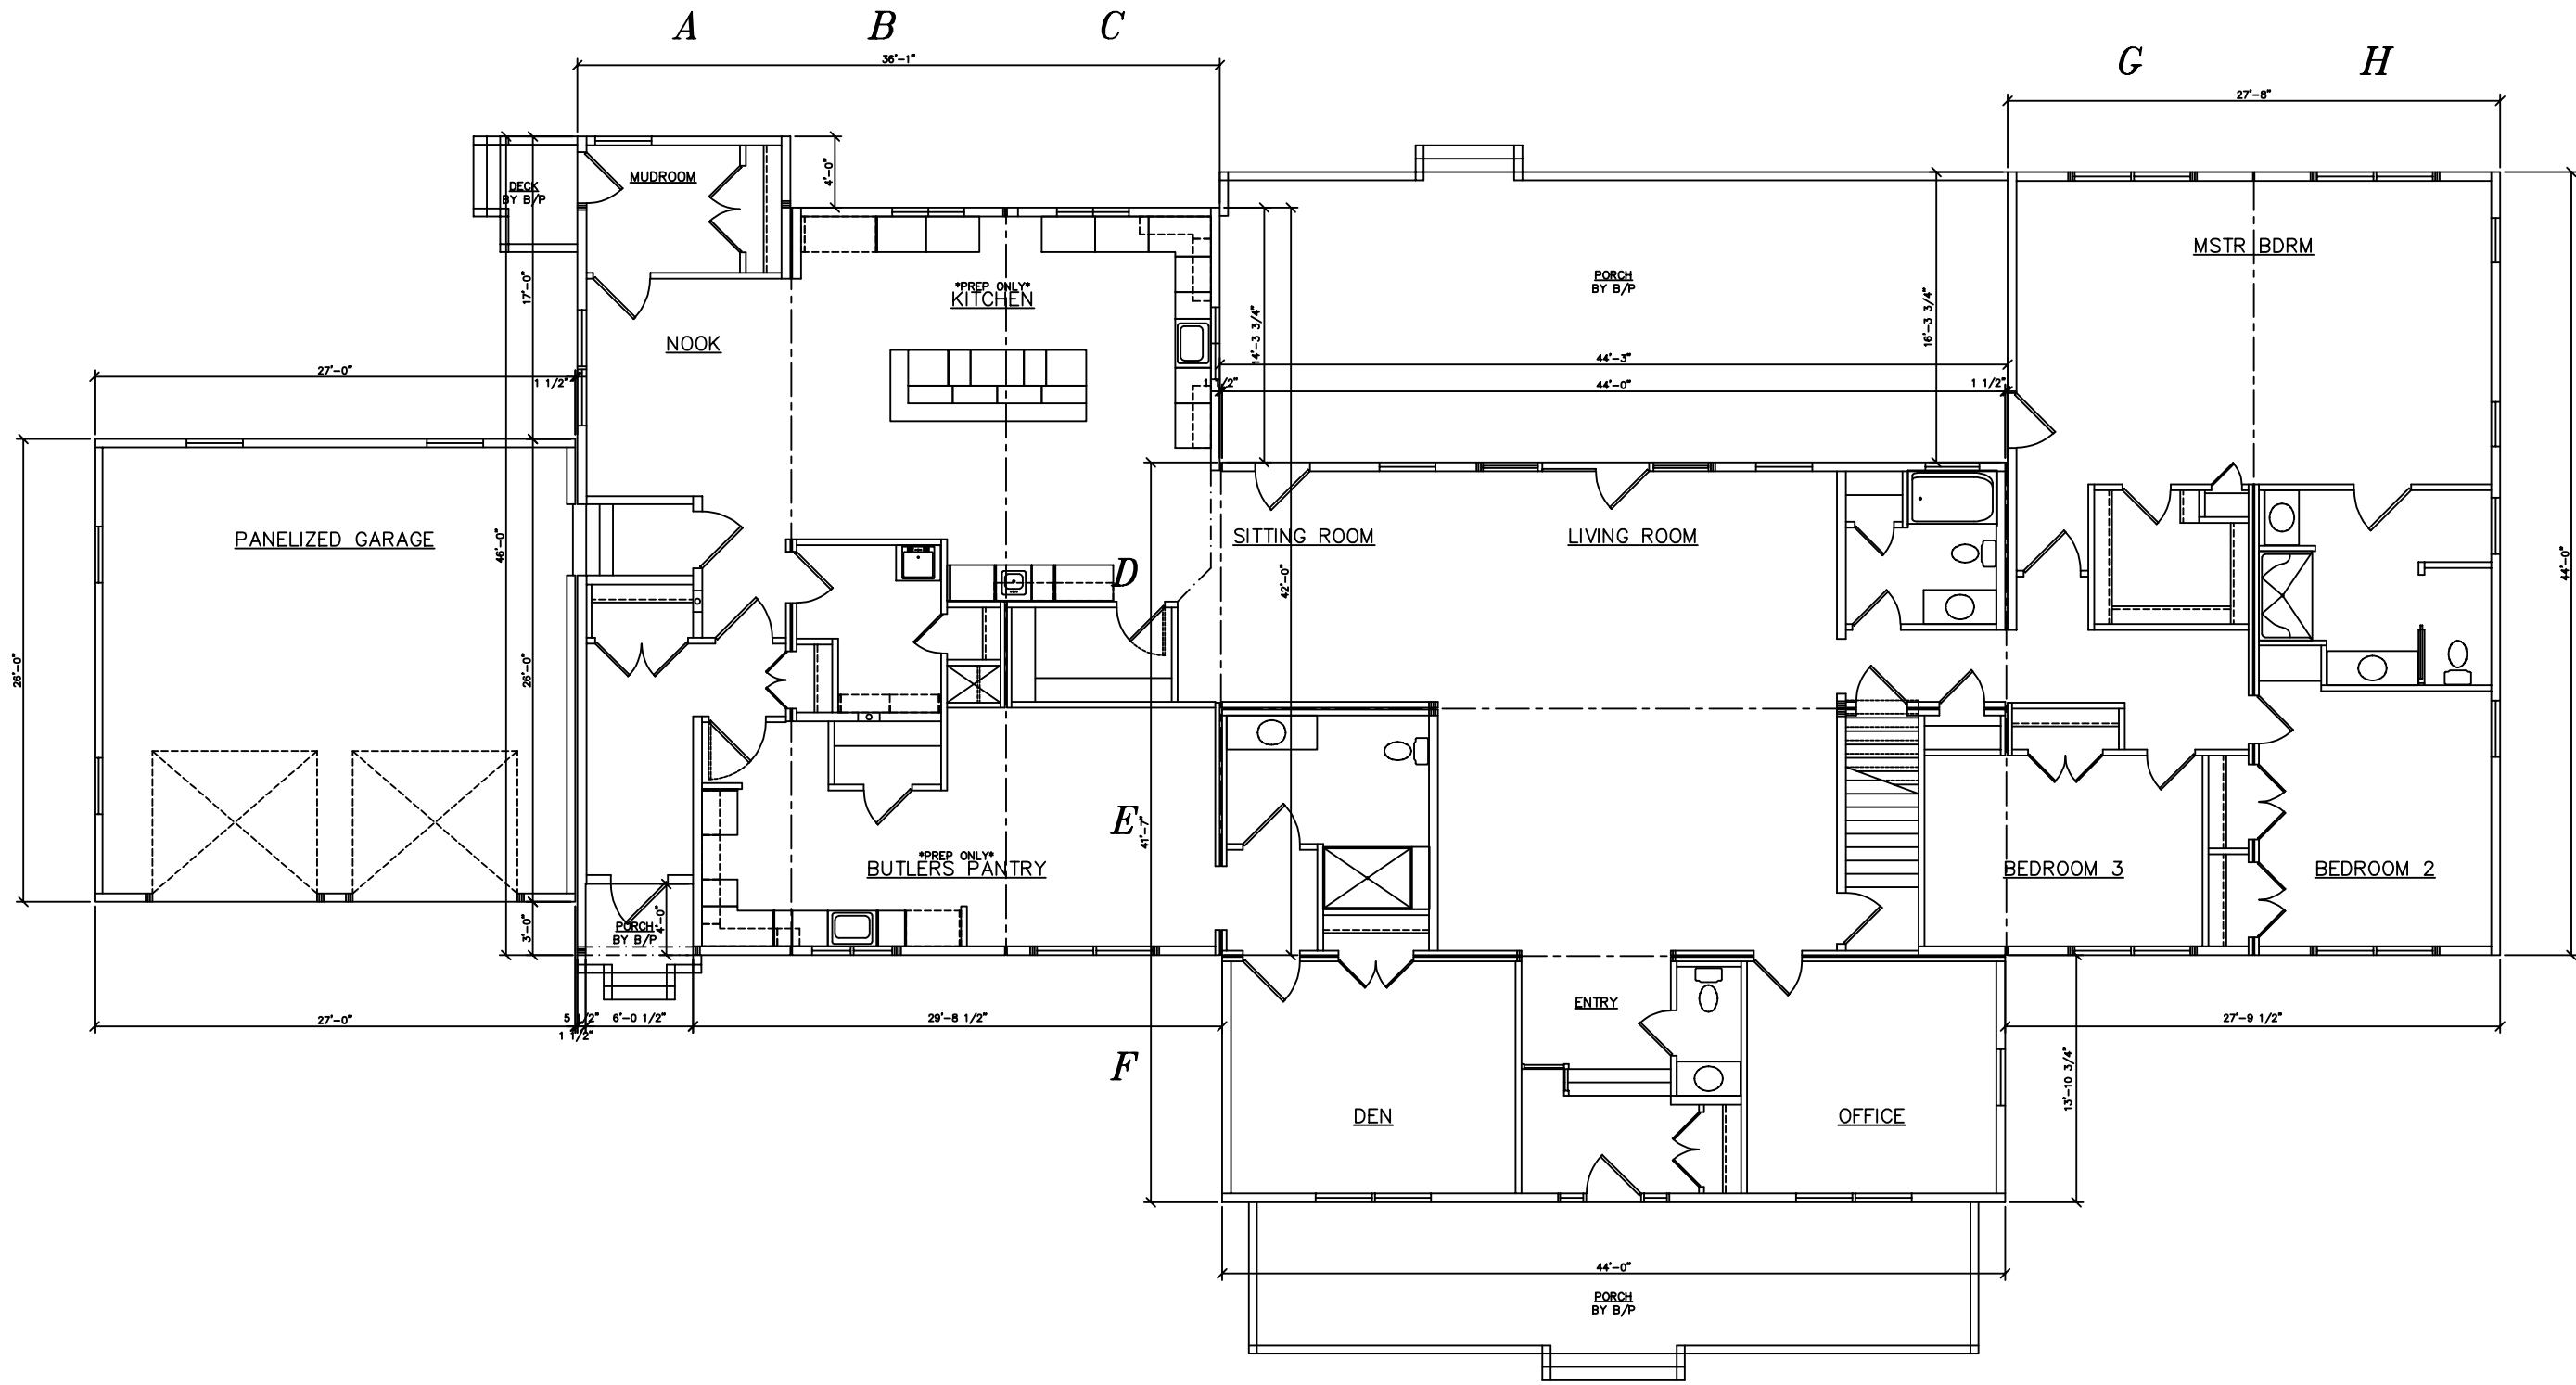

THIRD PARTY INSPECTION AGENCY

PE / RA

SERIAL No. 24239

PRODUCTION No. 8303

REVISION DATE 01/24/25

CHECK DATE

BUILDER

HOMEOWNER

RANCH CTM - L

Westchester Modular Homes Inc
30 Reggans Mill Road, Wingdale, New York, 12594
Tel (845)832-9400 Fax (845)832-6698

USE GROUP:
DETACHED SINGLE
FAMILY DWELLING
CONSTRUCTION:
UNPROTECTED
DATE: 12/24/24
SCALE: 3/16" = 1'-0"

PAGE: