

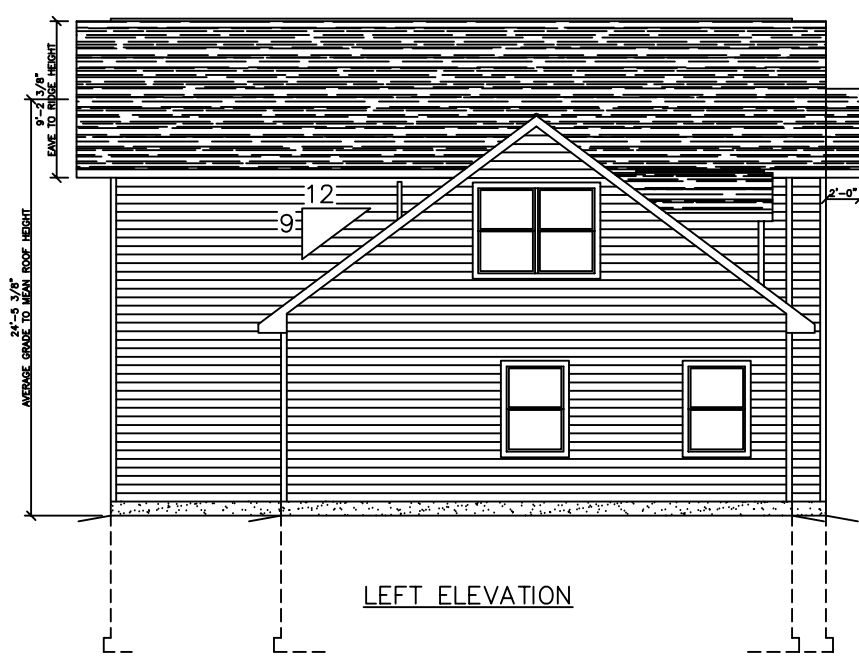


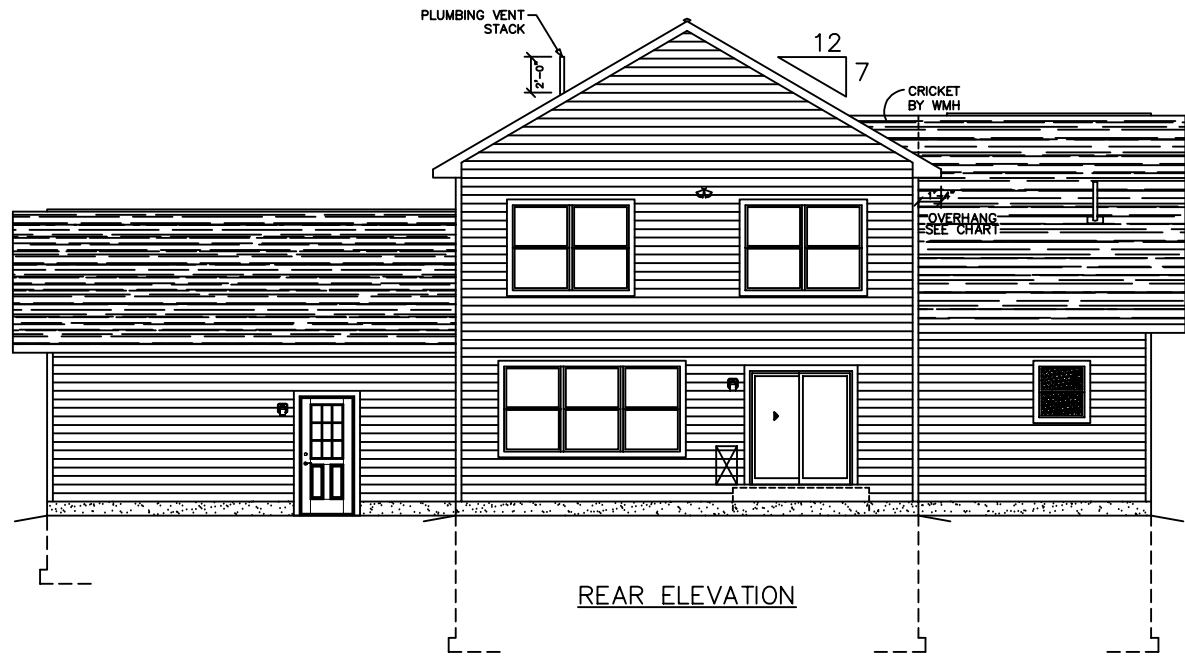


SEE STANDARD NOTES & DETAILS DWG #8


USE GROUP: SINGLE FAMILY CONST. TYPE: VB		BUILDER:	HOMEOWNER:	SERIAL No. 19209	THIRD PARTY INSPECTION AGENCY	
DESIGNER: V.GIORGIO	DATE: 11/06/19	WOODSTOCK MOD-R ELEVATIONS		PRODUCTION No. 7401		
SCALE: 1/8" = 1'-0"	PAGE: 1			REVISION		
				DATE		
				01/02/20		
				02/17/20		
				CHECK		
				DATE		
				V.GIORGIO		
				10/12/07		

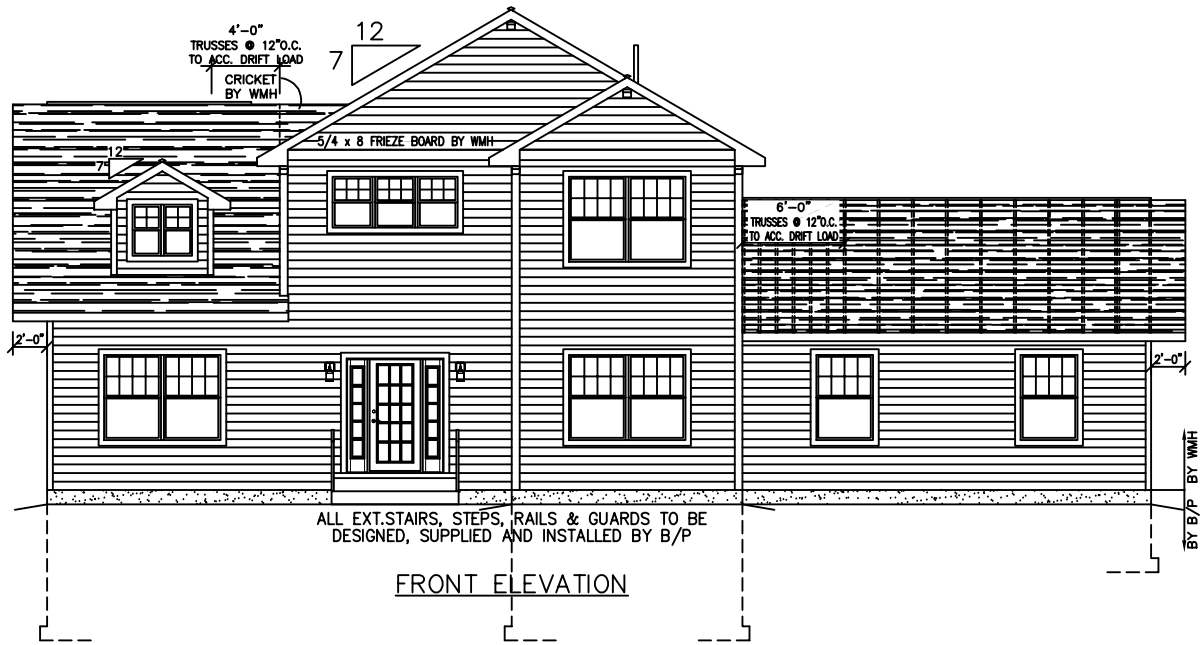

Westchester Modular Homes Inc
30 Reagans Mill Road, Wingdale, New York, 12594
Tel (845)832-9400 Fax (845)832-6698

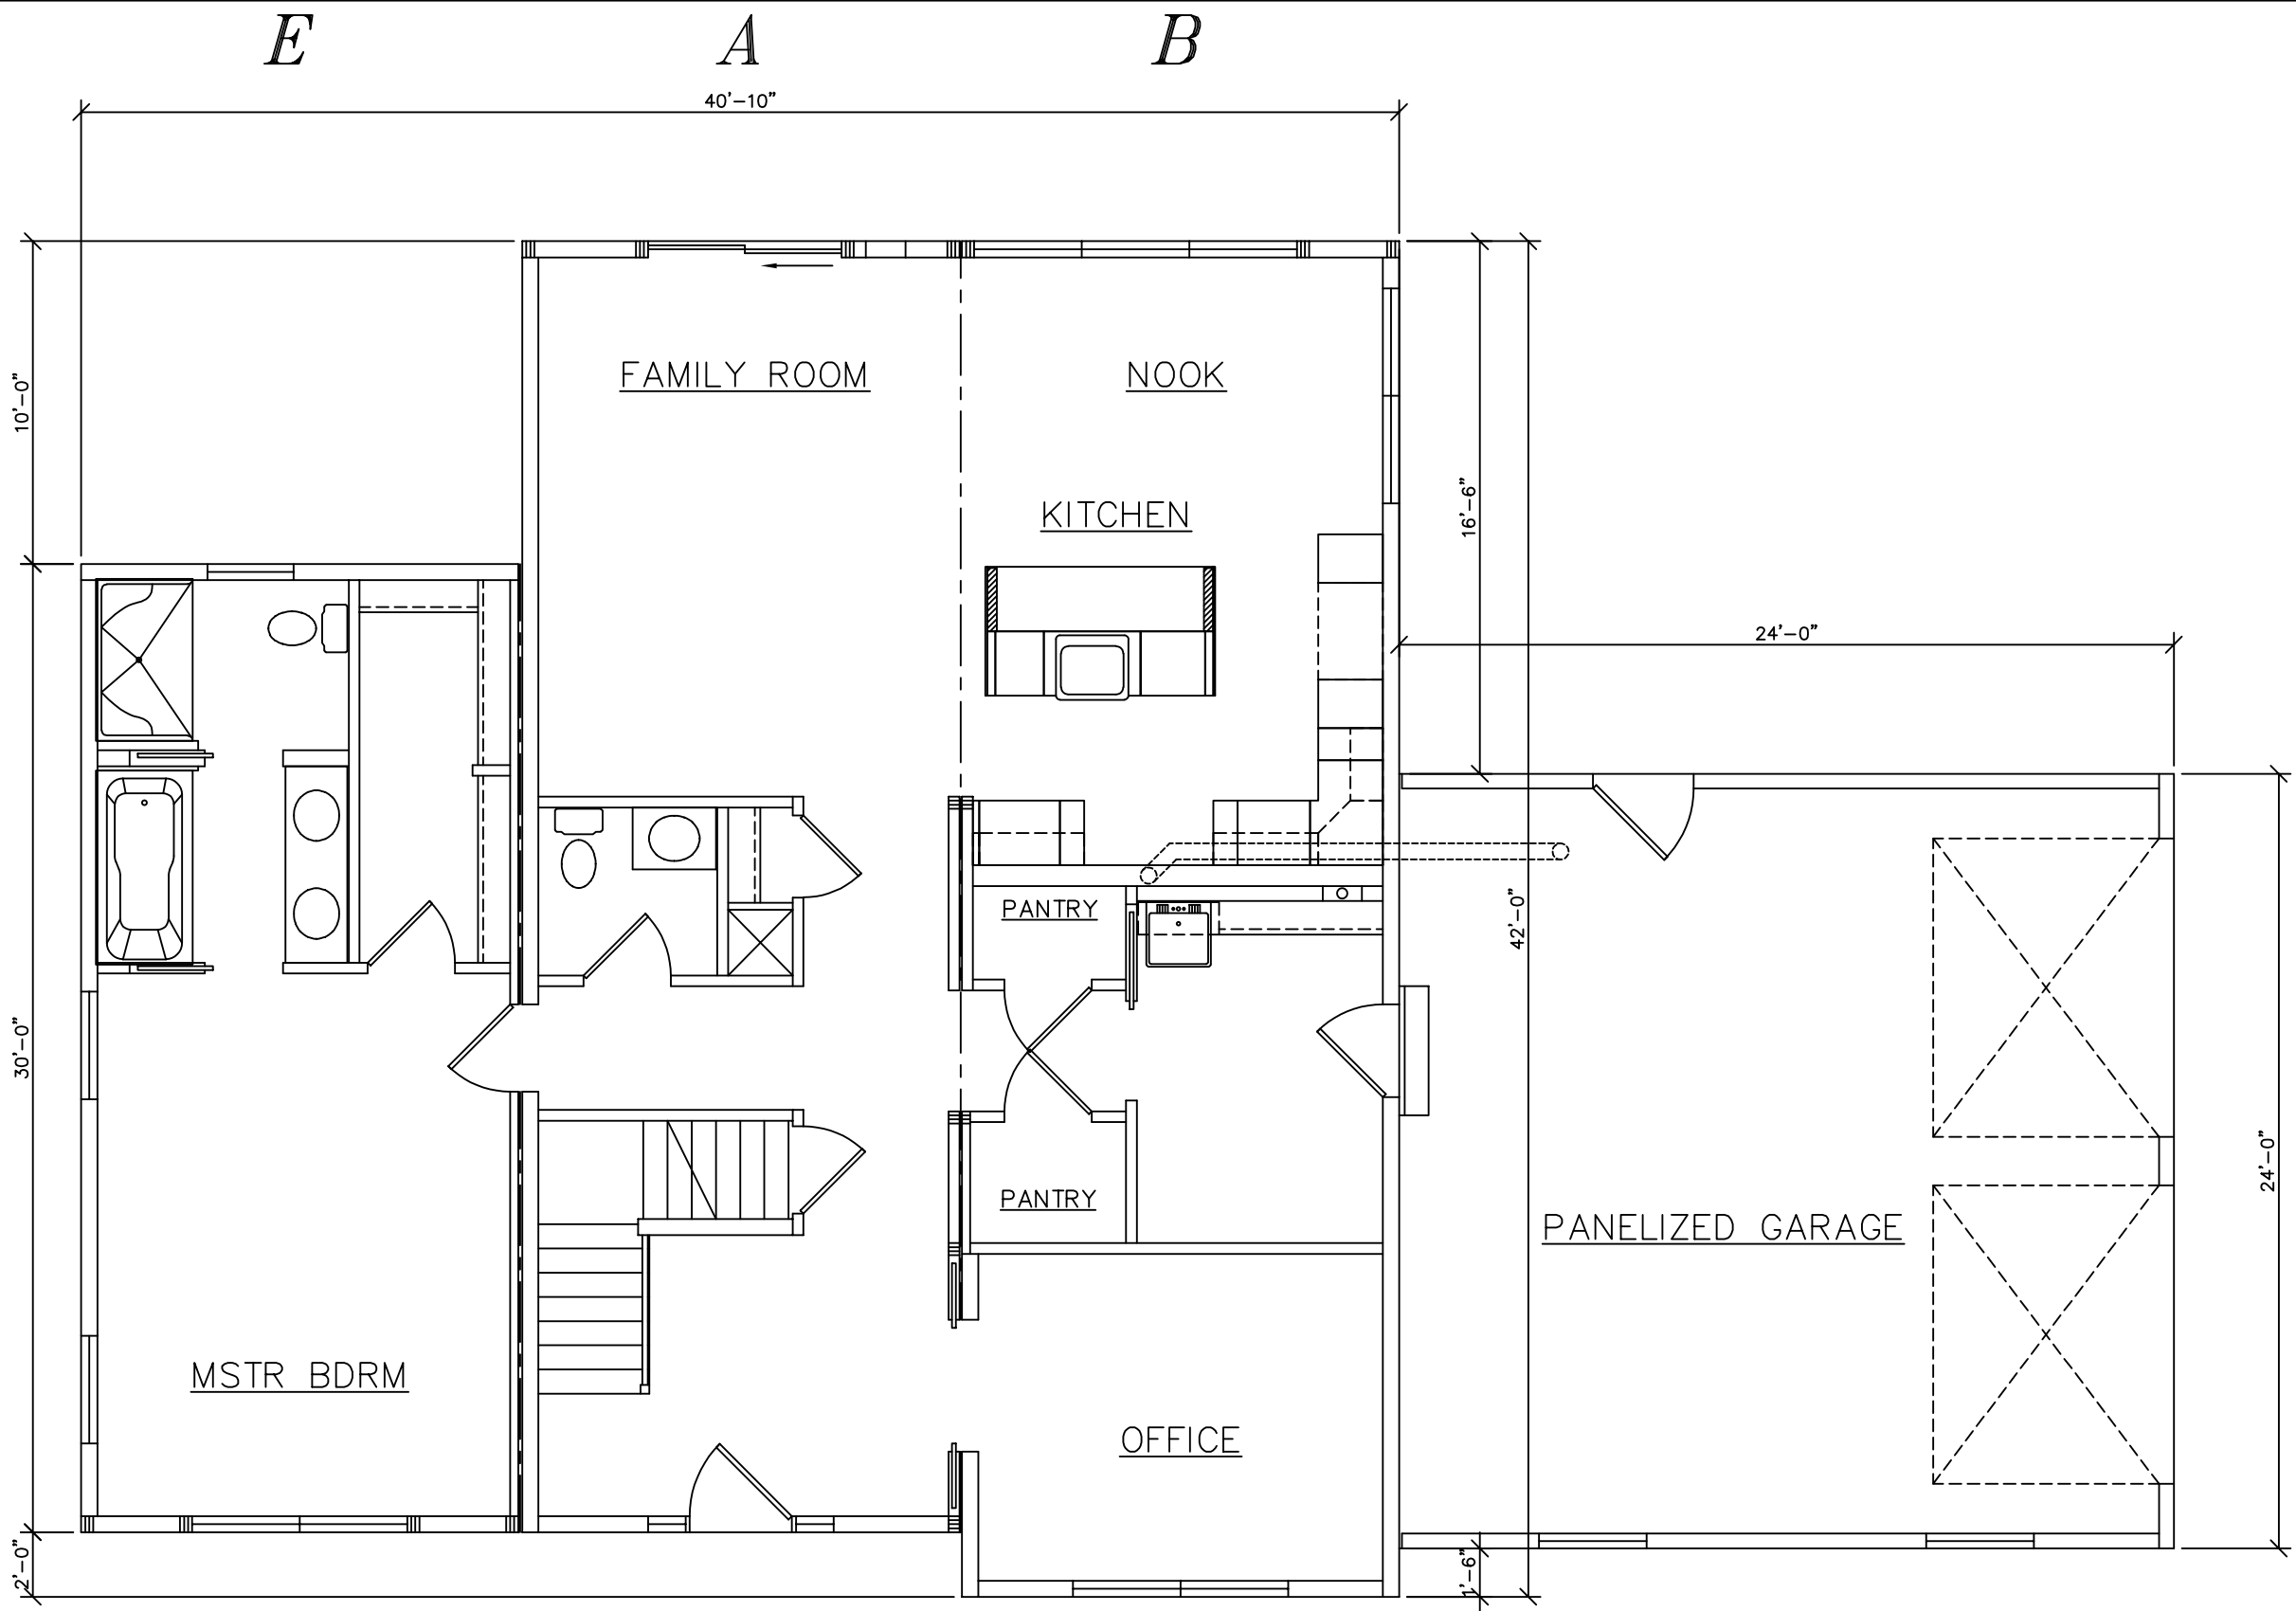

USE GROUP: SINGLE FAMILY CONST. TYPE: VB	BUILDER:	HOMEOWNER:	DESIGNER: V.GIORGIO DATE: 11/06/19 SCALE: 1/4" = 1'-0" PAGE:	WOODSTOCK MOD-R	SERIAL No.	19209	THIRD PARTY INSPECTION AGENCY
					PRODUCTION No.	7401	
					REVISION	DATE	
						01/02/20	

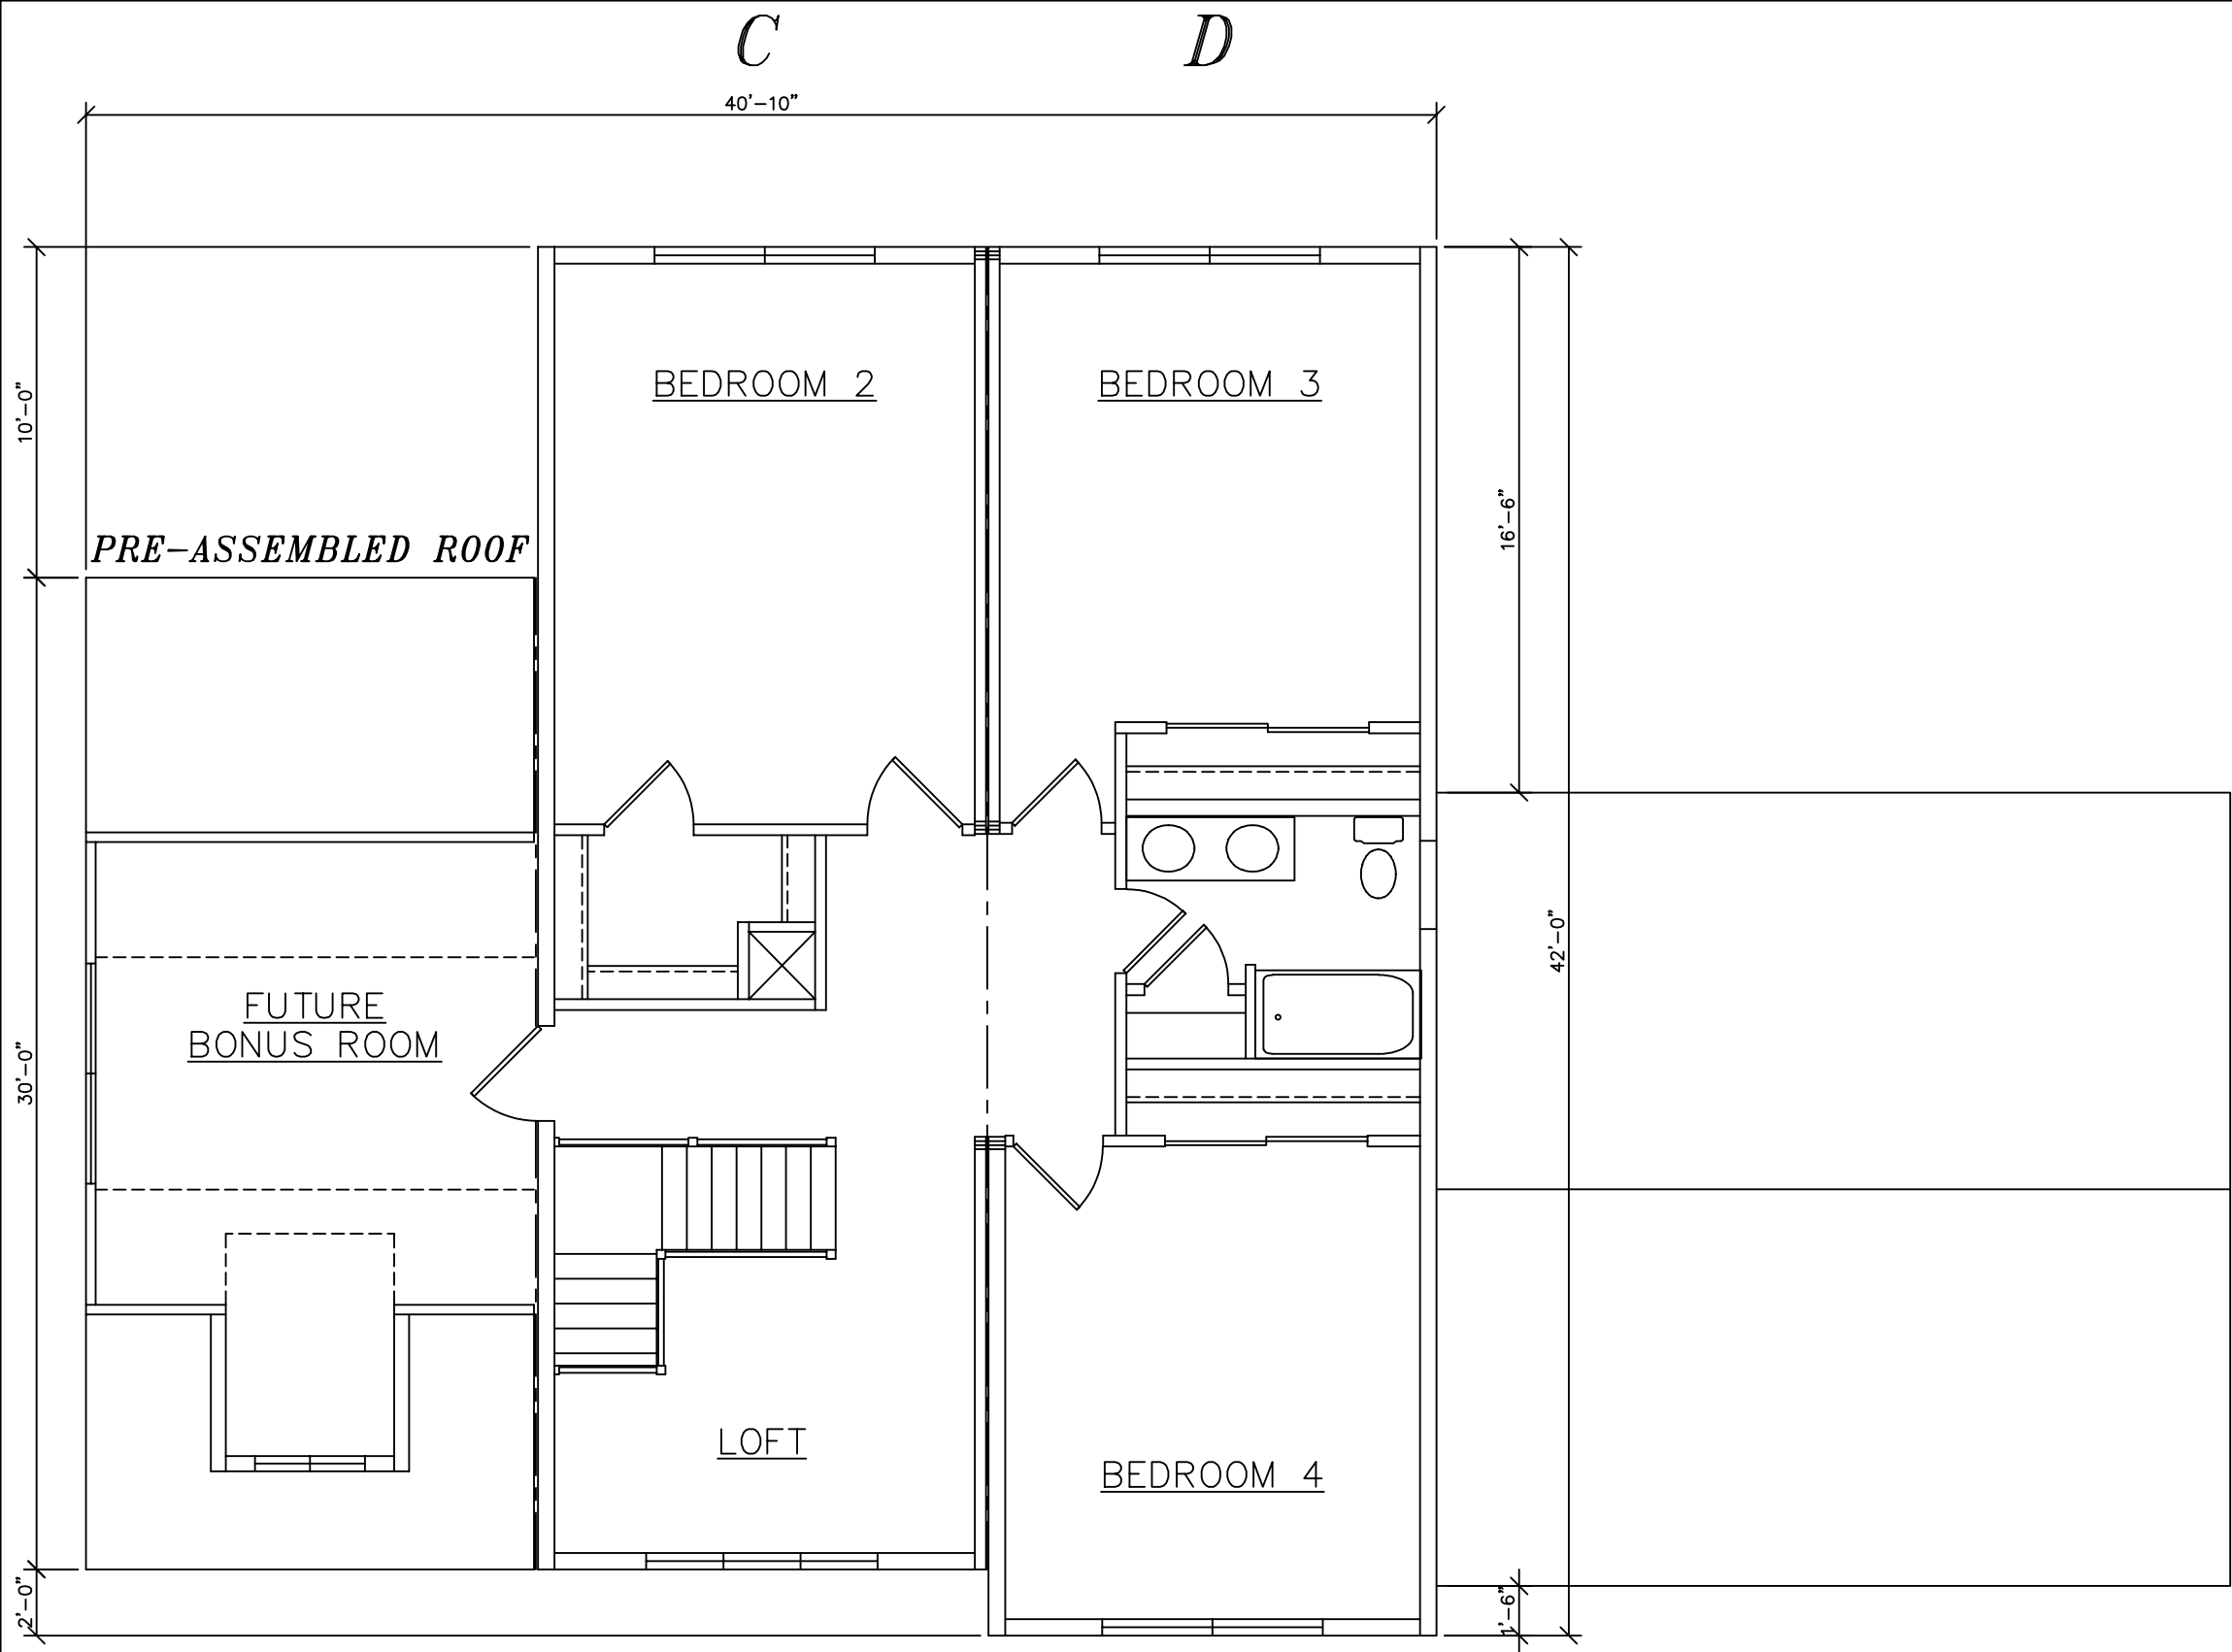

USE GROUP: SINGLE FAMILY CONST. TYPE: VB	BUILDER:	HOMEOWNER:	DESIGNER: V.GIORGIO DATE: 11/06/19 SCALE: 1/4" = 1'-0" PAGE:	 Westchester Modular Homes Inc 30 Reagans Mill Road, Wingdale, New York, 12594 Tel (845)832-9400 Fax (845)832-6698	WOODSTOCK MOD-R	SERIAL No. 19209	PE / RA	THIRD PARTY INSPECTION AGENCY	
									PRODUCTION No. 7401
				</					