





NOTE:
THE AVERAGE GRADE TO BE
LESS THAN 6'-0" FROM
FINISHED FIRST FLOOR

SEE STANDARD NOTES & DETAILS DWG #8

USE GROUP: DETACHED SINGLE FAMILY DWELLING		BUILDER:		HOMEOWNER:		THIRD PARTY INSPECTION AGENCY	
CONST. TYPE: WOOD FRAME UNPROTECTED		DESIGNER: RC		DATE: 11/21/23		PE / RA	
SCALE: 1/8" = 1'-0"		PAGE: 1		SERIAL No. 23191		PRODUCTION No. 8144	
COLONIAL CTM-L ELEVATIONS		REVISION		DATE		CHECK	
		DATE		DATE		DATE	
		DATE		DATE		DATE	
		DATE		DATE		DATE	
Westchester Modular Homes Inc 30 Reagans Mill Road, Wingdale, New York, 12594 Tel (845)832-9400 Fax (845)832-6698		STD REVISION		DATE		DATE	
		DATE		DATE		DATE	
		DATE		DATE		DATE	
		DATE		DATE		DATE	

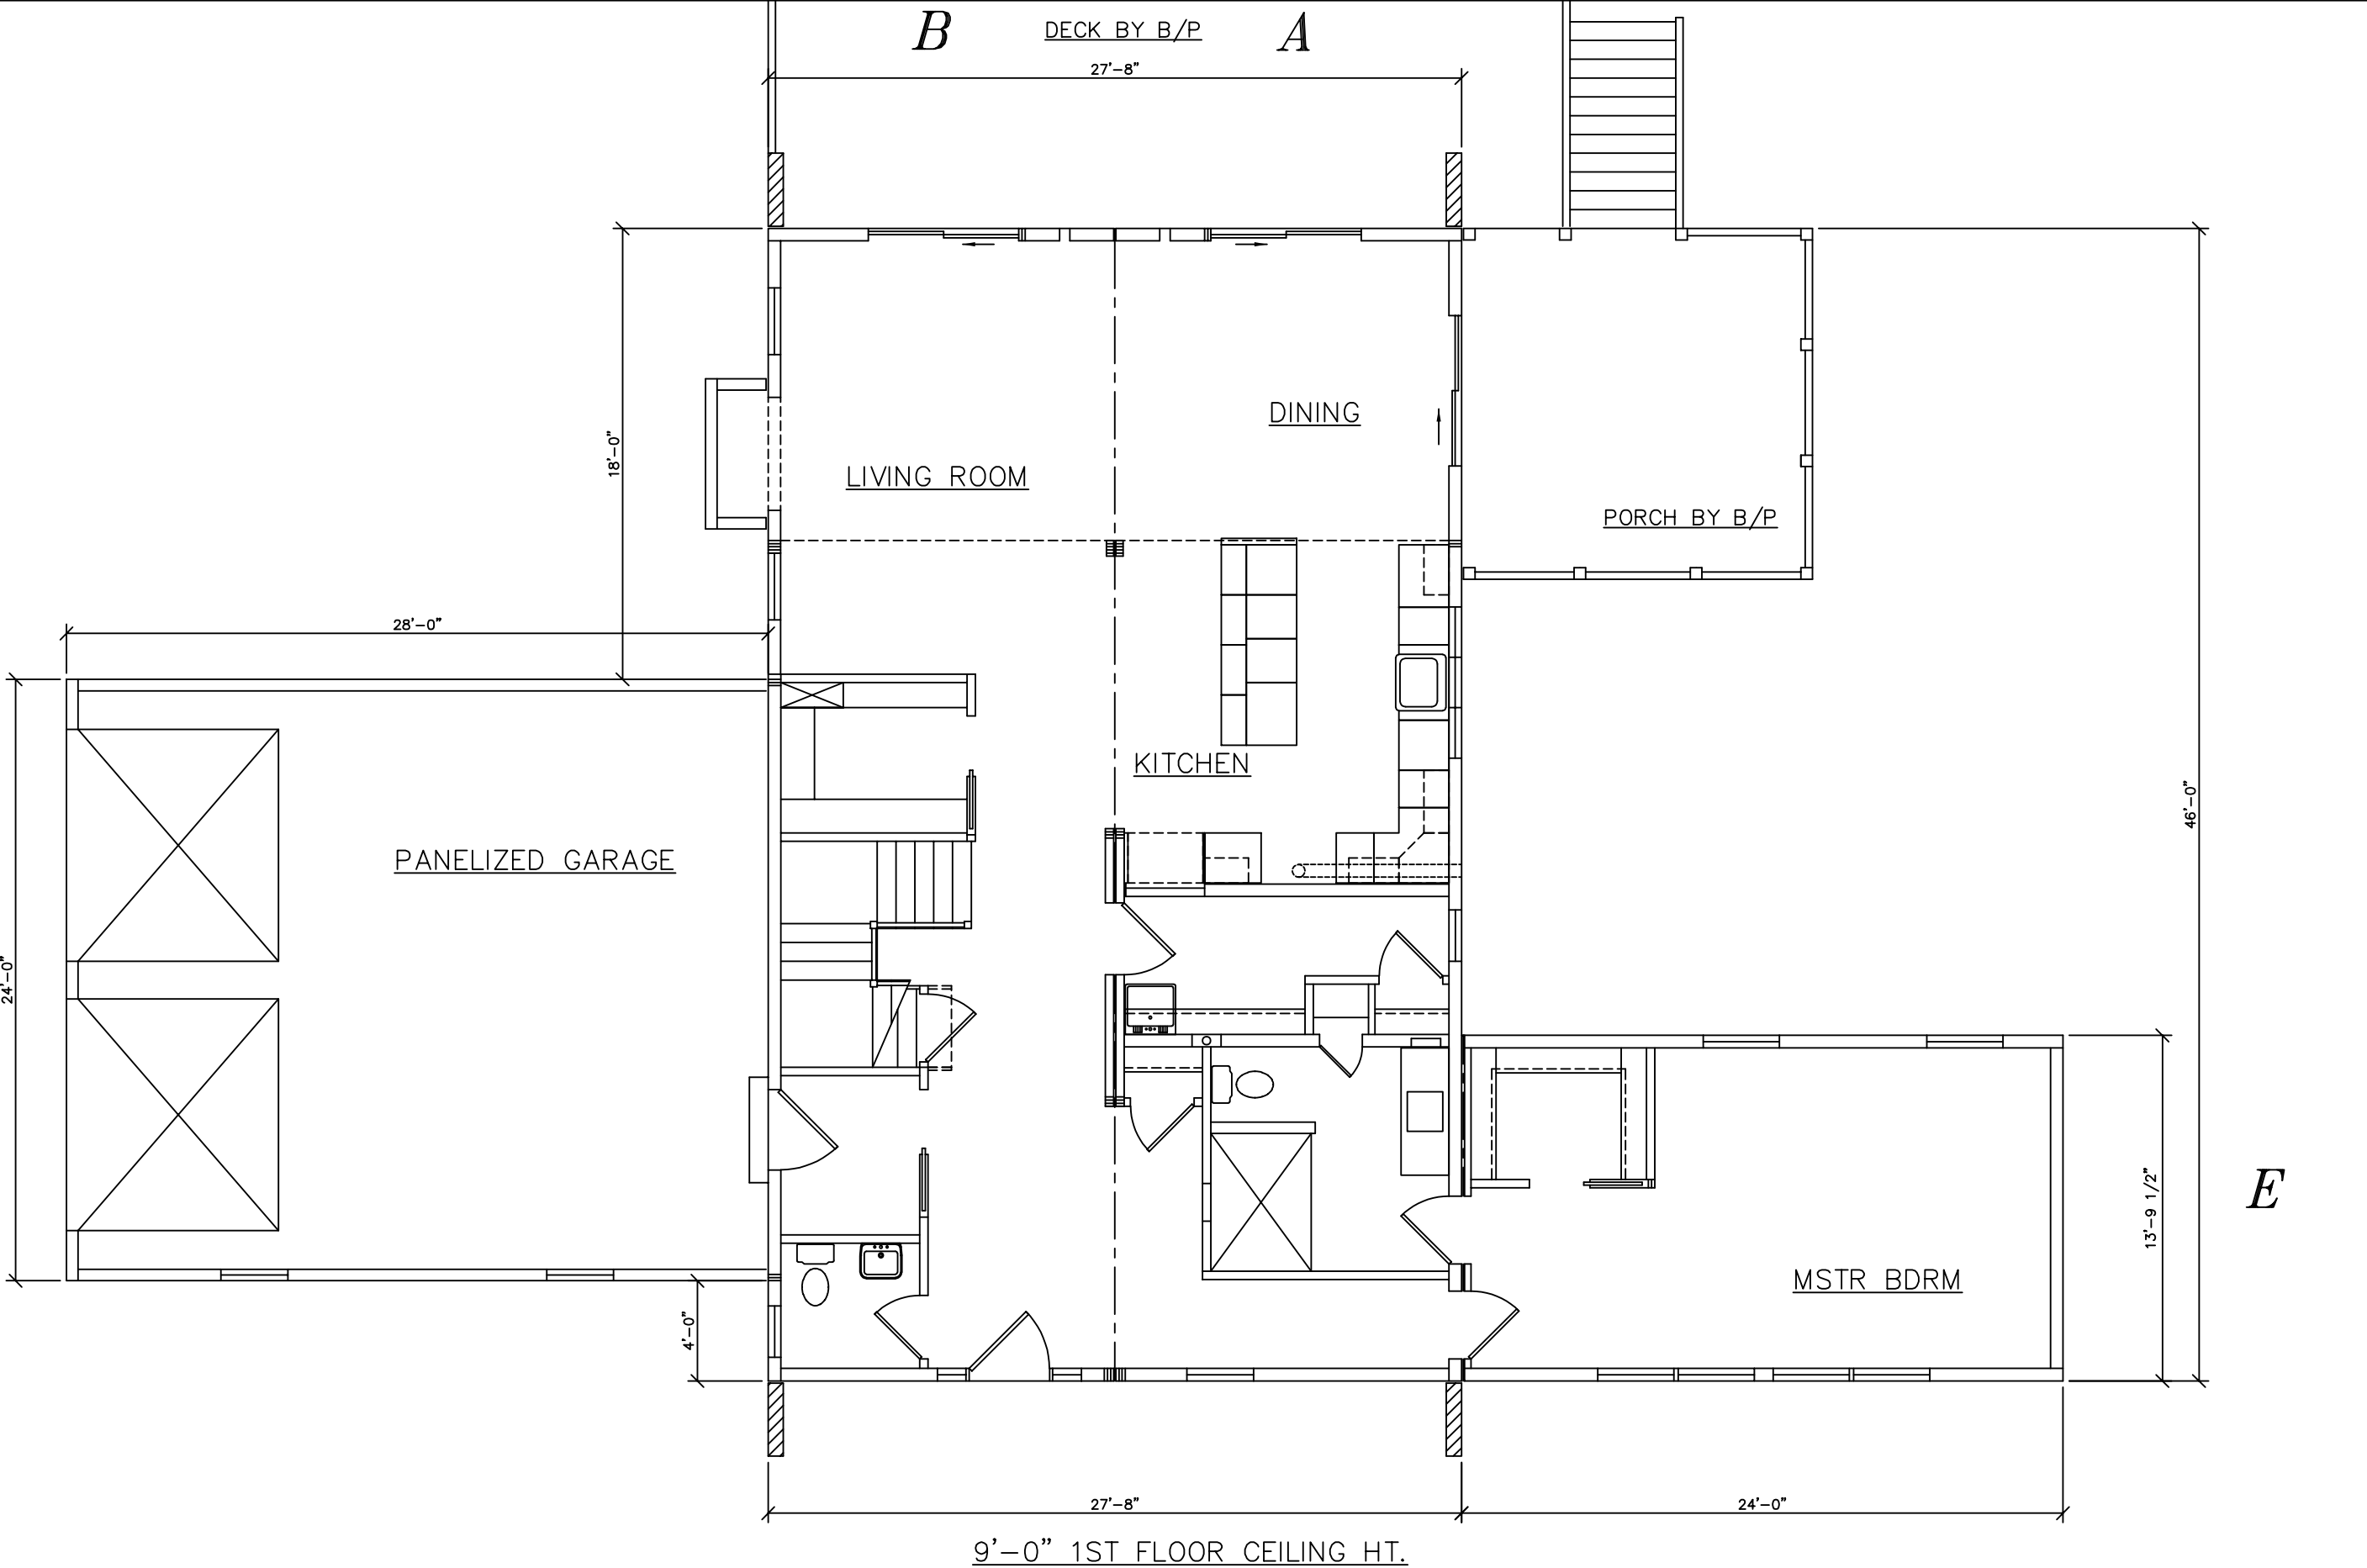

SERIAL No. 23191		DESIGNER: RC
PRODUCTION No. 8144		DATE: 03/19/24
COLONIAL CTM-R		SCALE: 7/32 = 1'-0"
		PAGE: 6

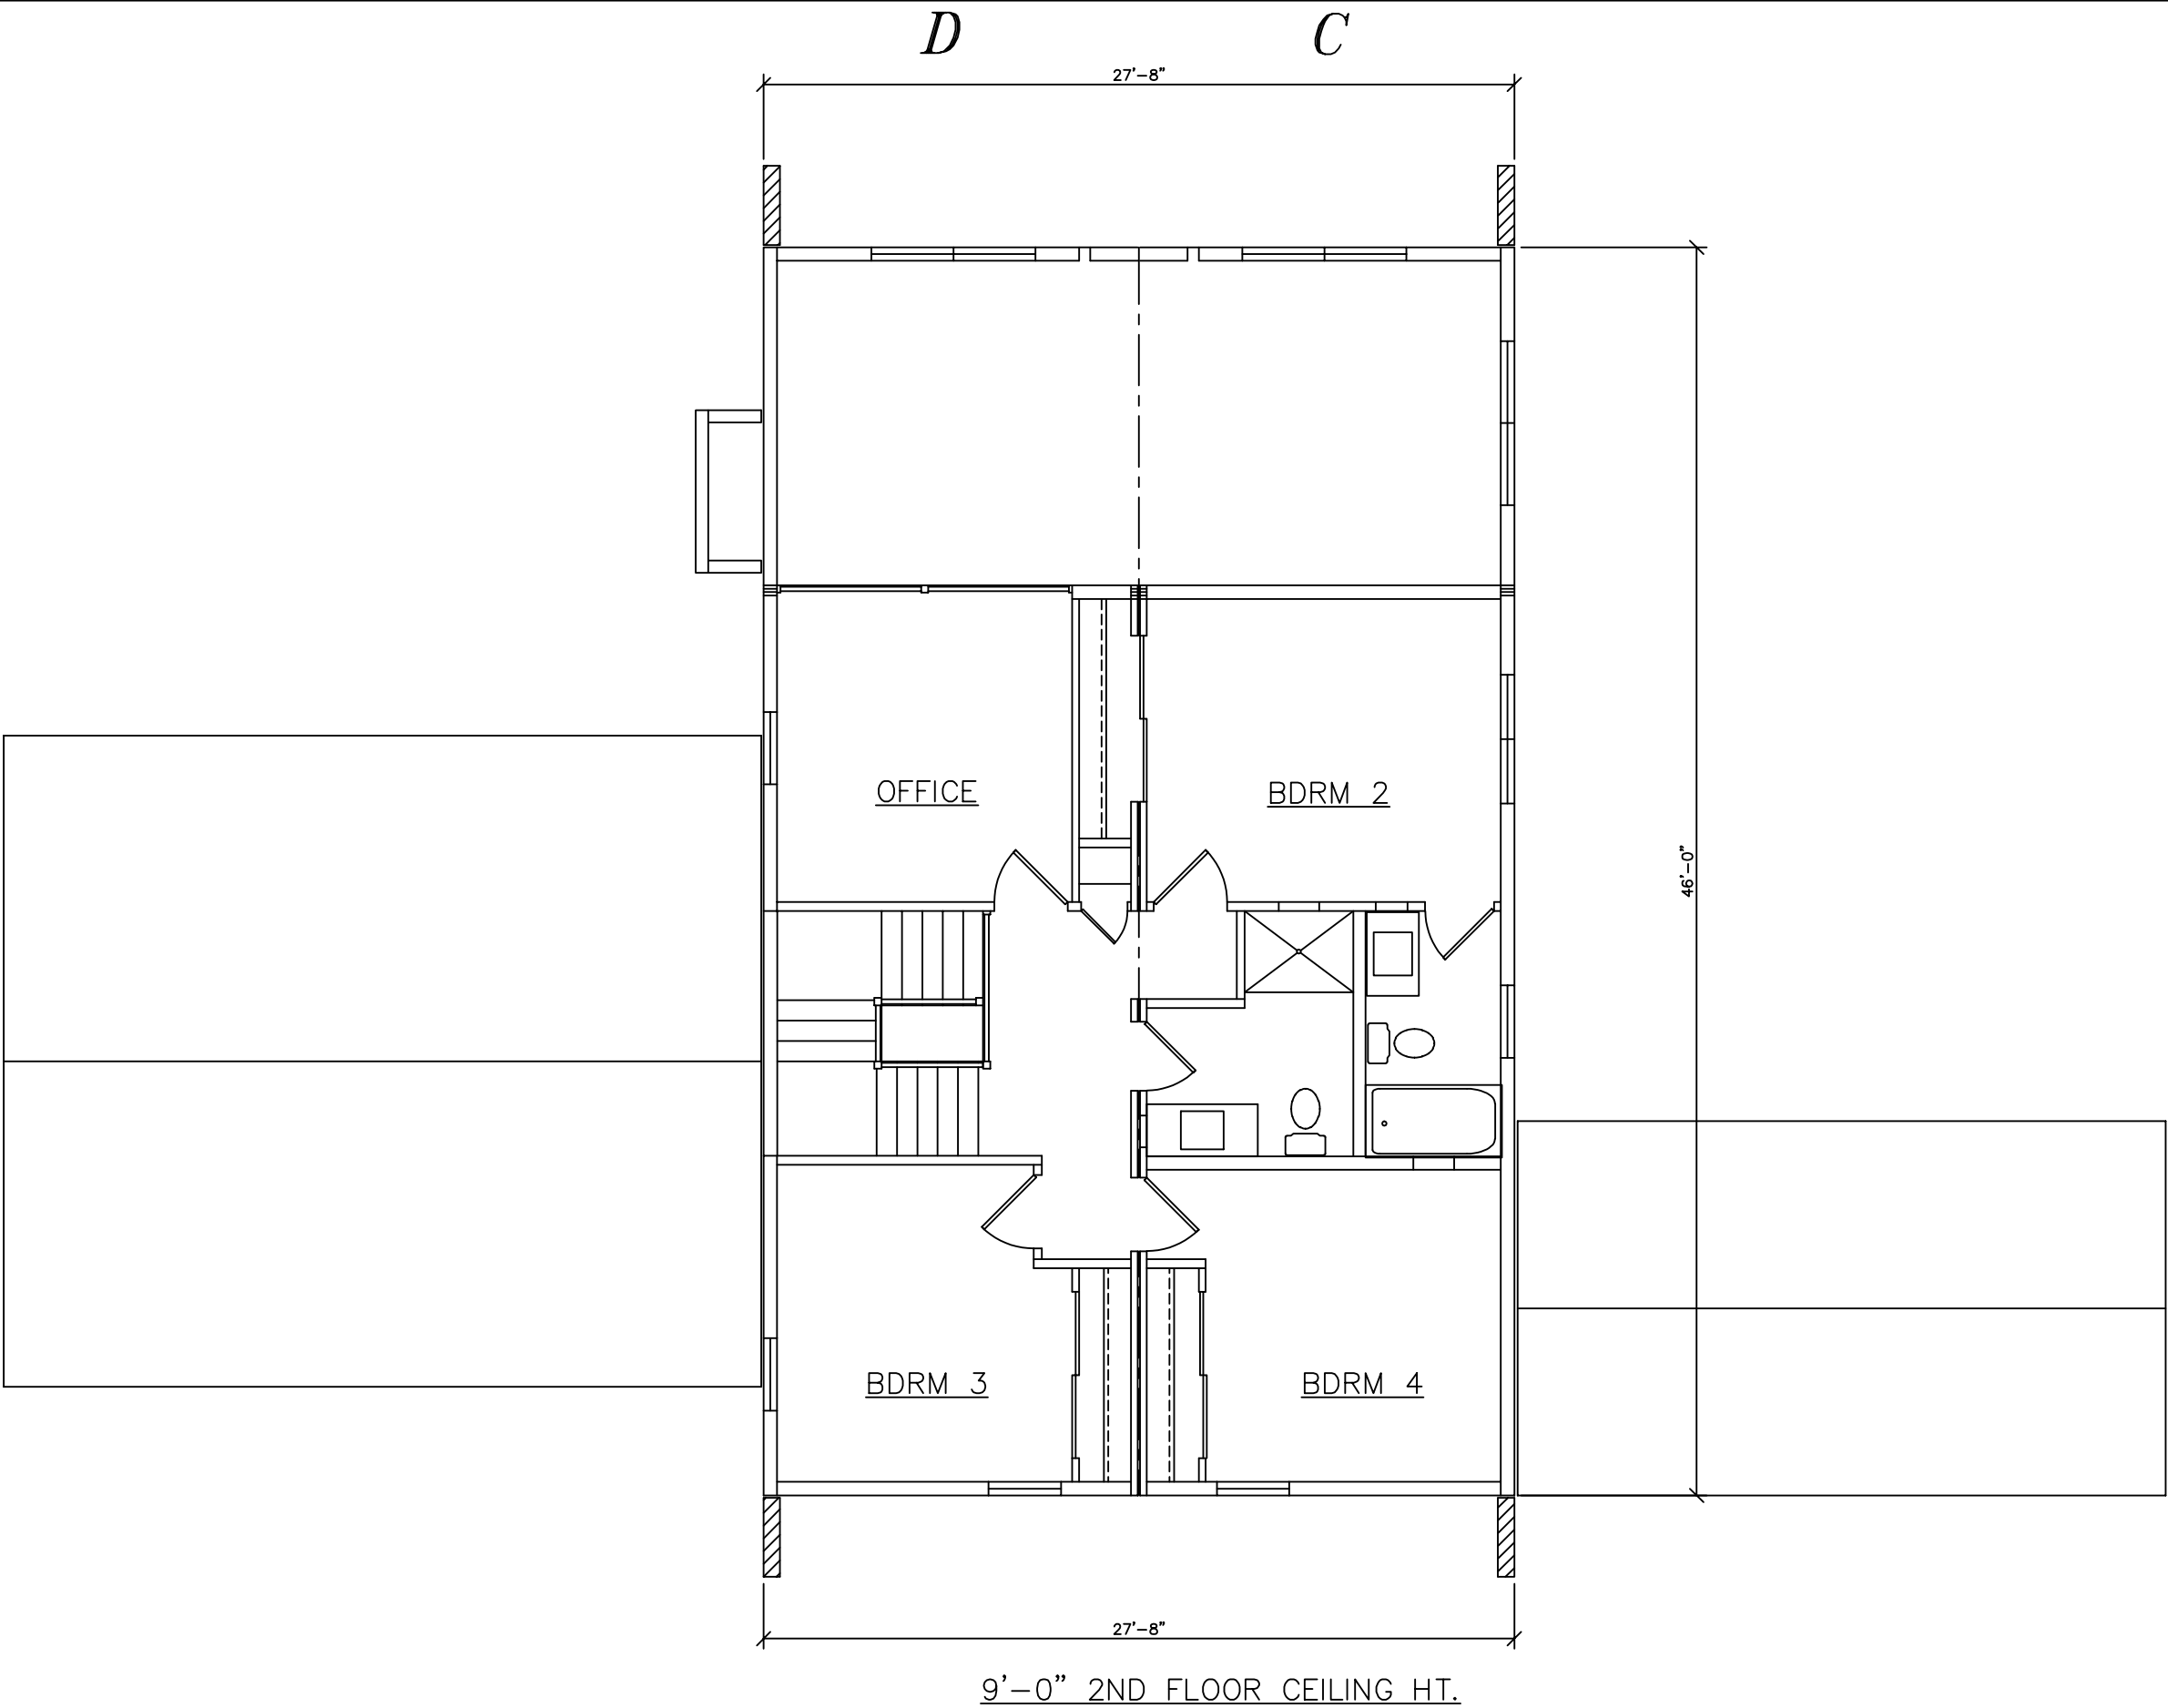

9'-0" 2ND FLOOR CEILING HT.

SERIAL No.	23191	DESIGNER:	RC
PRODUCTION No.	8144	DATE:	03/19/24
		SCALE:	7/32 = 1'-0"
		PAGE:	6
COLONIAL CTM-R			